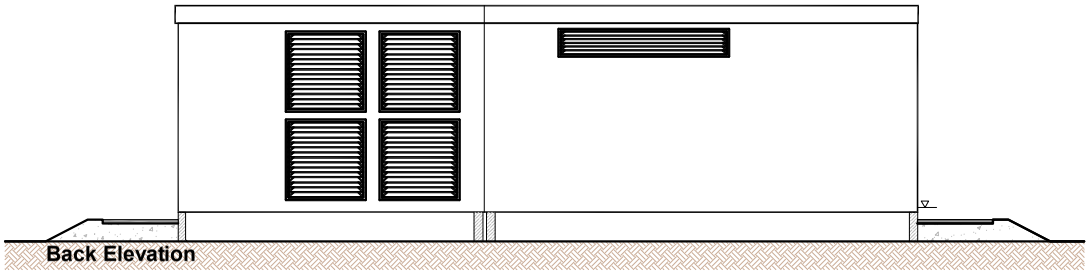

Back Elevation

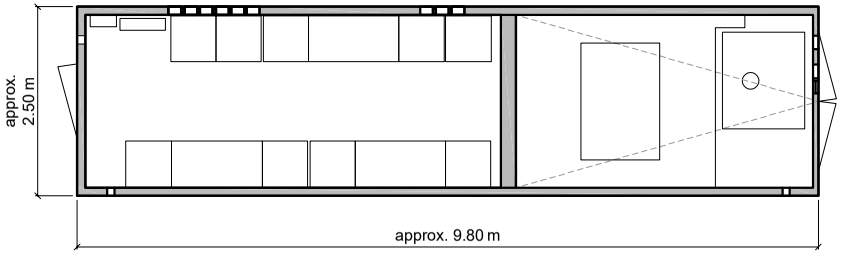

Ground View

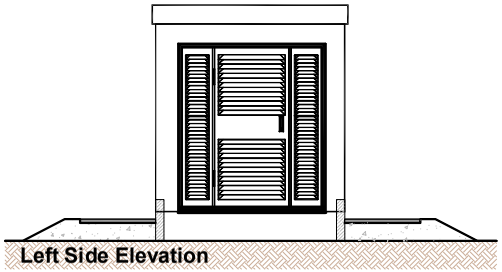

Left Side Elevation

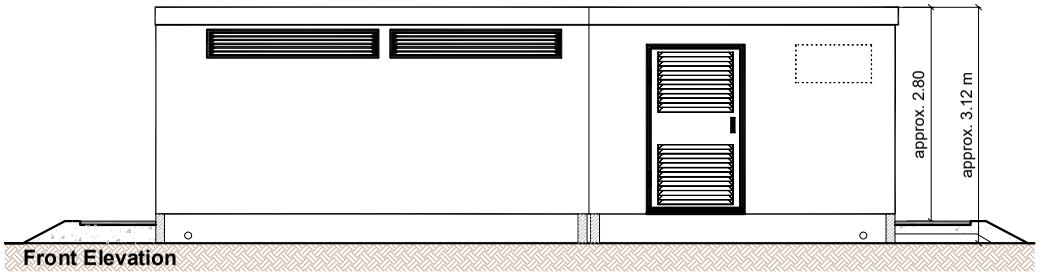

Front Elevation

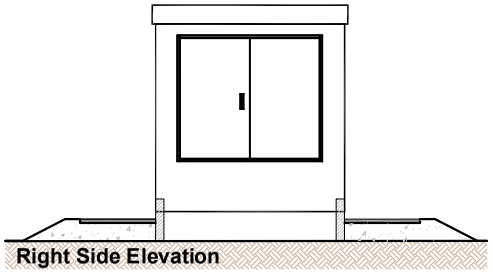

Right Side Elevation

ISSUE REV	DD	MM	YYYY	REVISION DESCRIPTION	DRAWN BY	CHECKED BY	APPROVED BY
C							
B							
A							
0	10	10	2019	Details Transformer Staions for Permit	Bsm		

REVISION DATE

ENGINEERED BY: VATTENFALL

SCALE 1: 100

PAPER SIZE A4

This document is confidential. The copyright is vested in Vattenfall, Amsterdam, the Netherlands. All rights reserved.
Neither the whole nor any part of this document may be disclosed to any third party or reproduced, stored in any retrieval system or transmitted in any form or by any means (electronic, mechanical, reprographic, recording or otherwise) without the prior written consent of the copyright owner. 2018.

VATTENFALL

TITLE

PV @ Goirle

Datails Transformer Station

ASSETCODE	DISC.CDE	DOC.TYPE CDE	PREFIX	DOCUMENT NUMBER	SHEET NR	REVISION
0	PV	00	0	01	3	0

SIZE A3